Final Master Plan
Hole #7

White Lake Golf Club
"Established 1916"
6777 S. Shore St.
Whitehall, MI 49461

Raymond Hearn
Golf Course Designs, Inc.
119 West 37th Street
Holland, Michigan 49423 USA
(O) 616-399-7686 www.rhgd.com
(M) 616-403-6181 ray@rhgd.com

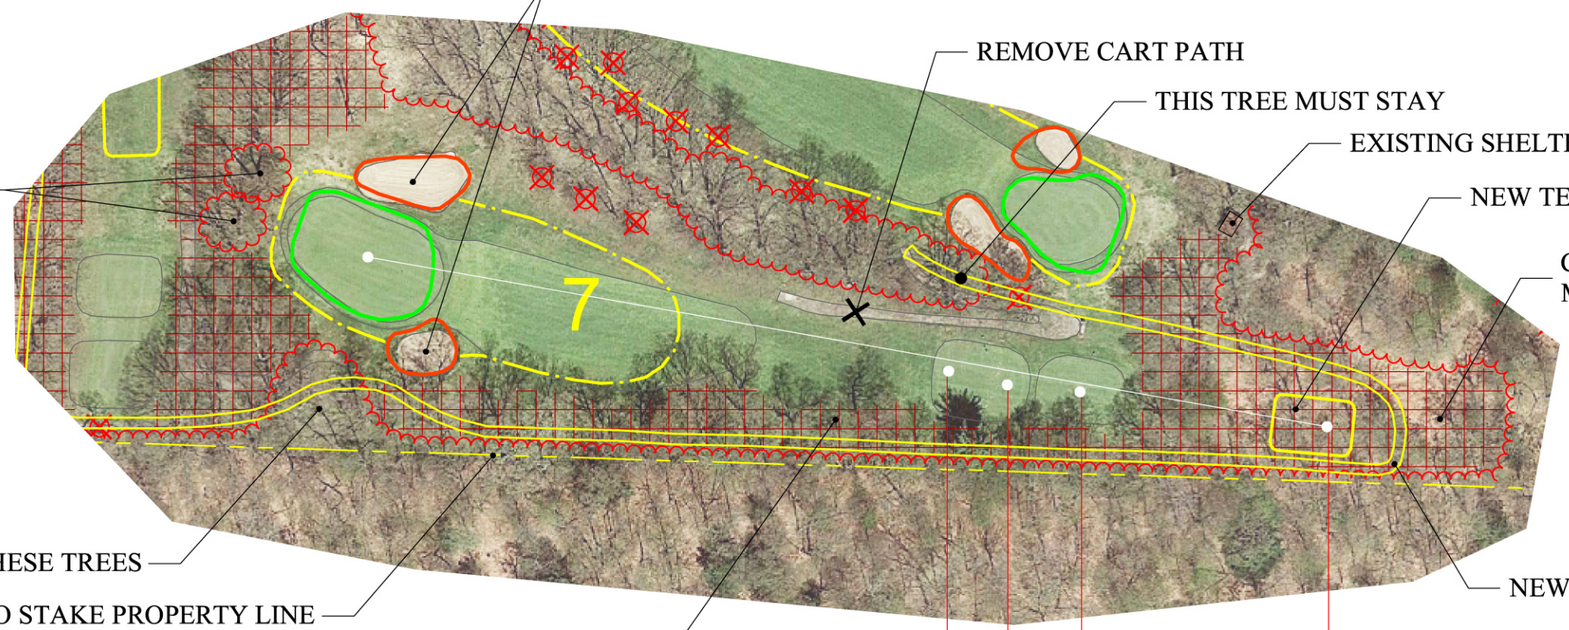

SCORECARD

	I	II	III	IV	PAR
EXISTING:	168	155	140	140	3
PROPOSED:	215	160	143	133	3

February 14, 2021

KEY

- Restored Green
- New or Remodeled Bunker
- Proposed Grass Hollow
- New Fairway Edge
- Trees to be removed
- Clearing
- New Cart Path (flared out end)

NORTH

SCALE: 1" = 100'

0 100' 200'